

PROPOSED ROAD CLOSING


HUNDRED OF DAVENPORT

PRELIMINARY PLAN No. PP 26/0030

PP 26/0030

PORT AUGUSTA CITY COUNCIL

in the area named
STIRLING NORTH

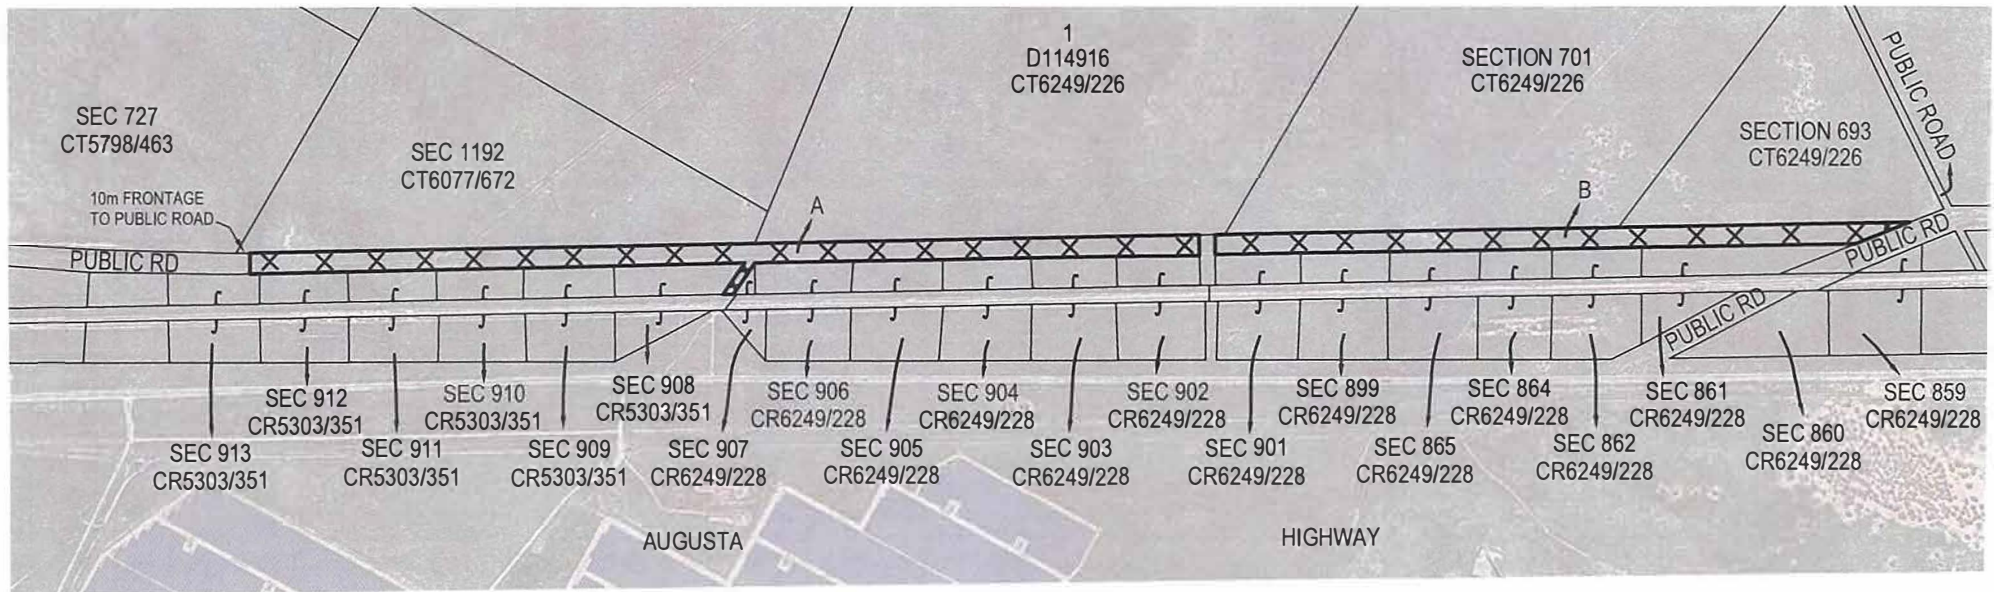

NOT TO SCALE

NOTE :

NEW ALLOTMENTS A & B ARE NOT MERGING WITH ADJOINING ALLOTMENTS.

THE INTENT IS TO CREATE TWO SEPARATE ALLOTMENTS IN THE NAME OF
THE ADJOINING OWNER 'AURIZON PROPERTY LTD'.

FYFE PTY LTD

Level 2, 124 SOUTH TERRACE, ADELAIDE SA 5000
PHONE (08) 8201 9600 EMAIL lto.correspondence@fyfe.com.au
www.fyfe.com.au ABN 57 008 116 130
Reference 44518-1 Dwg No. 44518-1-1-SV-RU1-r5
QA REV 5 DATE 08/09/2026 DR KGH SVY BP

I HEREBY CERTIFY THAT THE PORTION OF ROAD TO BE CLOSED
LETTERED A & B HEREON IS ROAD WITHIN THE MEANING OF
SECTION 3 OF THE ROADS (OPENING & CLOSING) ACT 1991

AUTHORITY FOR DATA - PUBLIC MAP

B.A. Light
LICENSED SURVEYOR

11/09/2026

CERTIFIED CORRECT AS TO INTENT
DATED 14/09/2026

W. Kretsch
PORT AUGUSTA CITY COUNCIL
TITLE : DIRECTOR CITY
SERVICES