
PP26/0036

SHEET 1 OF 1 SHEET

PRELIMINARY PLAN

HUNDRED OF BENDLEBY
IN THE AREA NAMED
BELTON
THE DC OF ORROROO CARRIETON

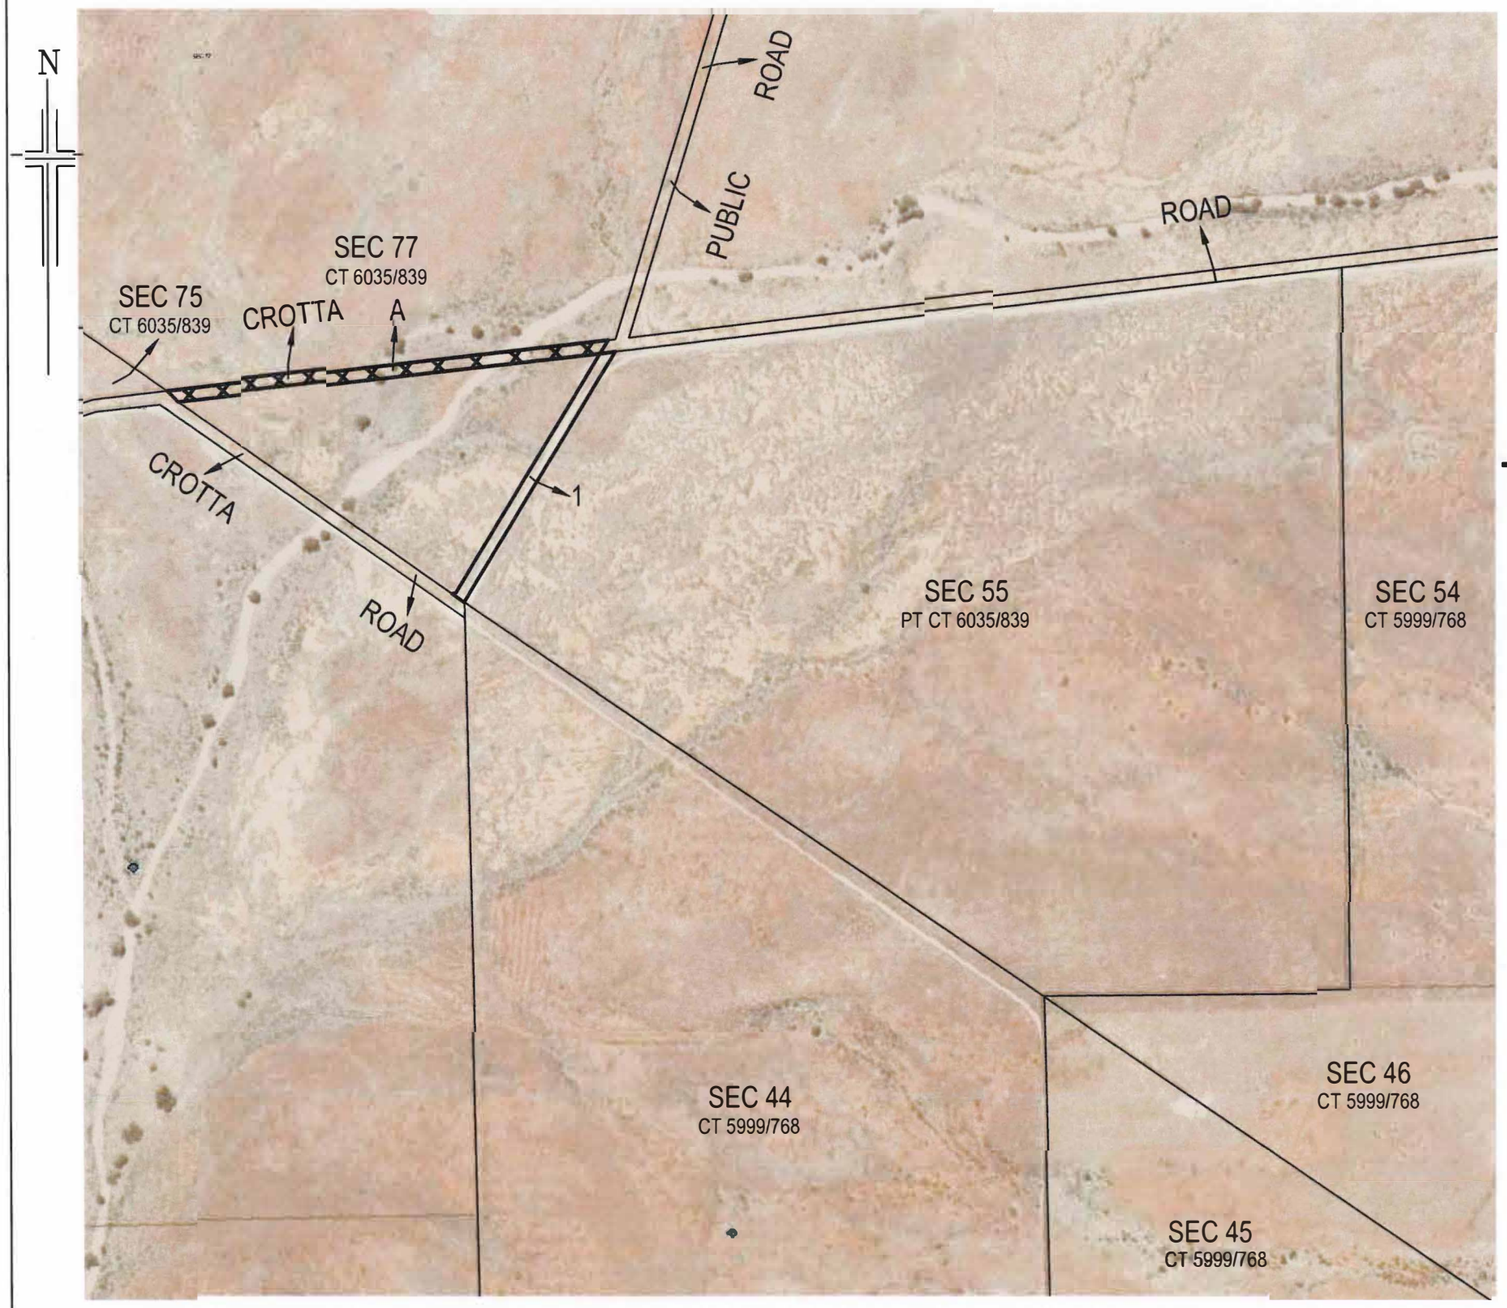

ROAD TO BE CLOSED LETTERED A

A TO BE MERGED WITH SECTION 55 HUNDRED OF BENDLEBY

ROAD TO BE OPENED NUMBERED 1

I HEREBY CERTIFY THAT THE PORTION OF ROAD TO BE CLOSED LETTERED A HEREON IS ROAD WITHIN THE MEANING OF SECTION 3 OF THE ROADS (OPENING AND CLOSING) ACT 1991.
AUTHORITY: (SODB PAGE 3)

LICENSED SURVEYOR 18/08/2026

CERTIFIED CORRECT AS TO INTENT
DATE: 21/8/2026

AUTHORISED OFFICER CHIEF EXECUTIVE OFFICER

AERIAL DERIVED FROM SAPPA SATELLITE MAP

SCALE METRES
0 200 400 600 800 1000

sawley **lock** o'callaghan
licensed surveyors **spatial information consultants**
adelaide **riverland** **barossa valley**
176 prospect road
prospect sa 5082
phone 08 8344 1522
ACN: 099533516
adelaide@sawleylock.com.au
www.sawleylock.com.au
greenock sa 5360
phone 0422 236 522

SHT 1
reference : 2631601 Rev 1 MJS